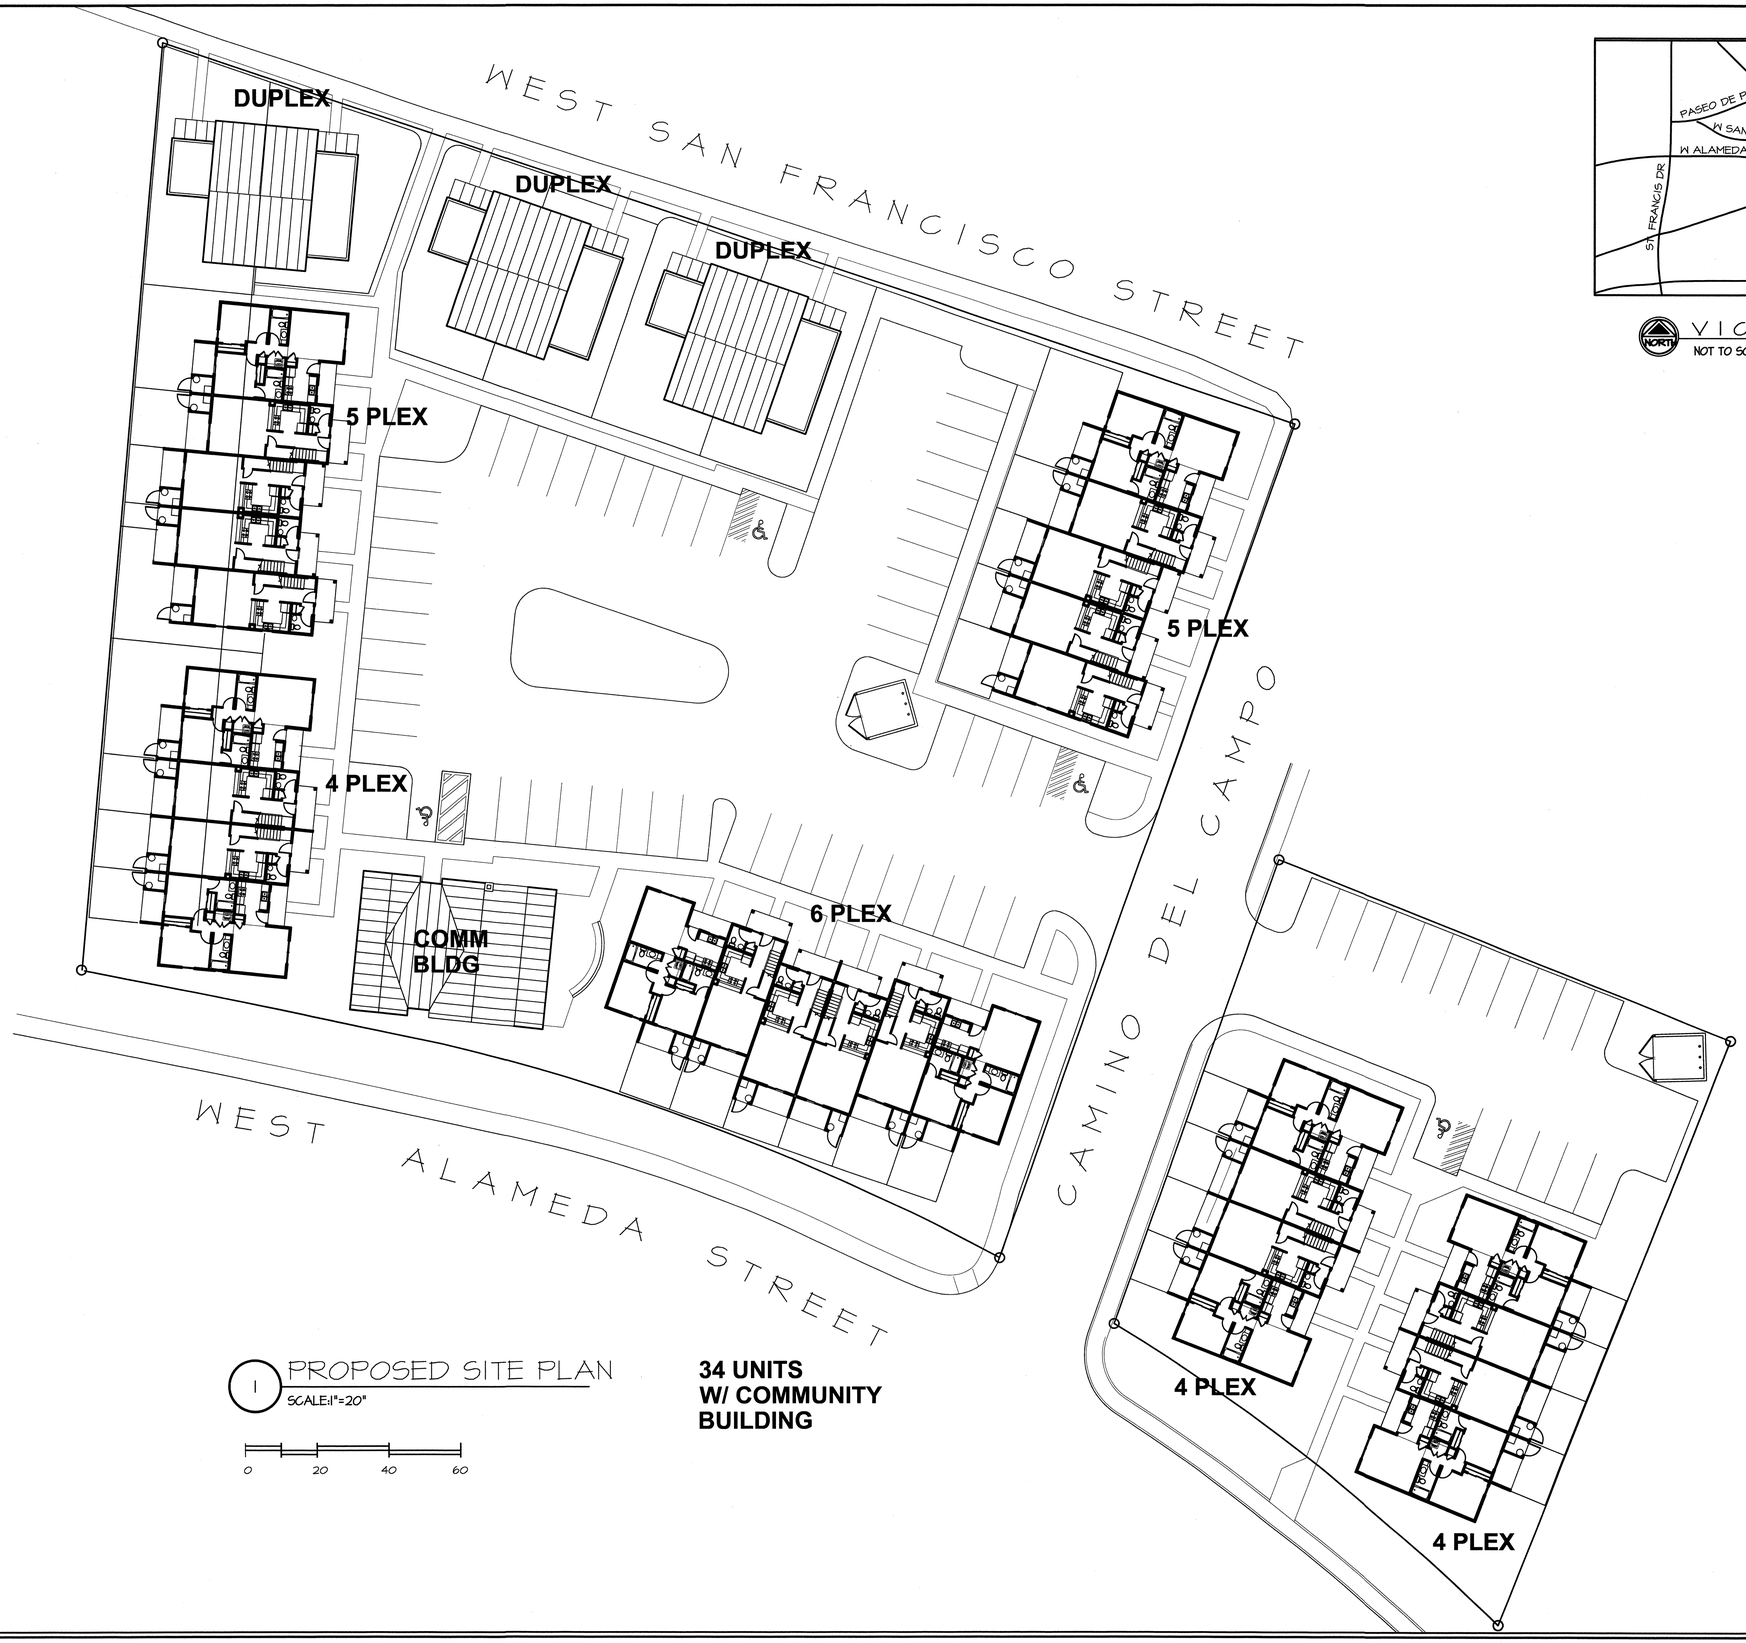

1 PROPOSED SITE PLAN
SCALE:1"=20'

0 20 40 60

34 UNITS W/ COMMUNITY BUILDING

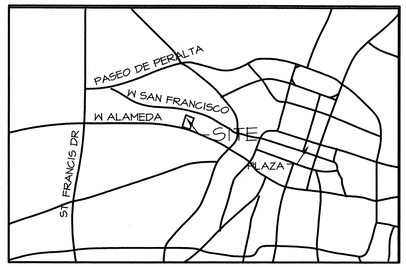

NORTH VICINITY MAP
NOT TO SCALE

PLOT DATE

FILE NAME

STATE OF NEW MEXICO
OLIVER MICHAEL DUTY
1825
REGISTERED ARCHITECT

WORKFORCE HOUSING
SANTA FE CIVIC HOUSING

100 BLOCK OF CAMINO DEL CAMPO
SANTA FE, NEW MEXICO

REVISIONS:

NO.	DATE	BY

DATE: 09-16-10

DRAWN BY: LH

CHECKED BY:

DUTY & GERMANAS ARCHITECTS

404 KIVA COURT, STE. 6
SANTA FE, NM 87505
PH: (505) 989-8882
FAX: (505) 989-9088

SHEET

A1.0

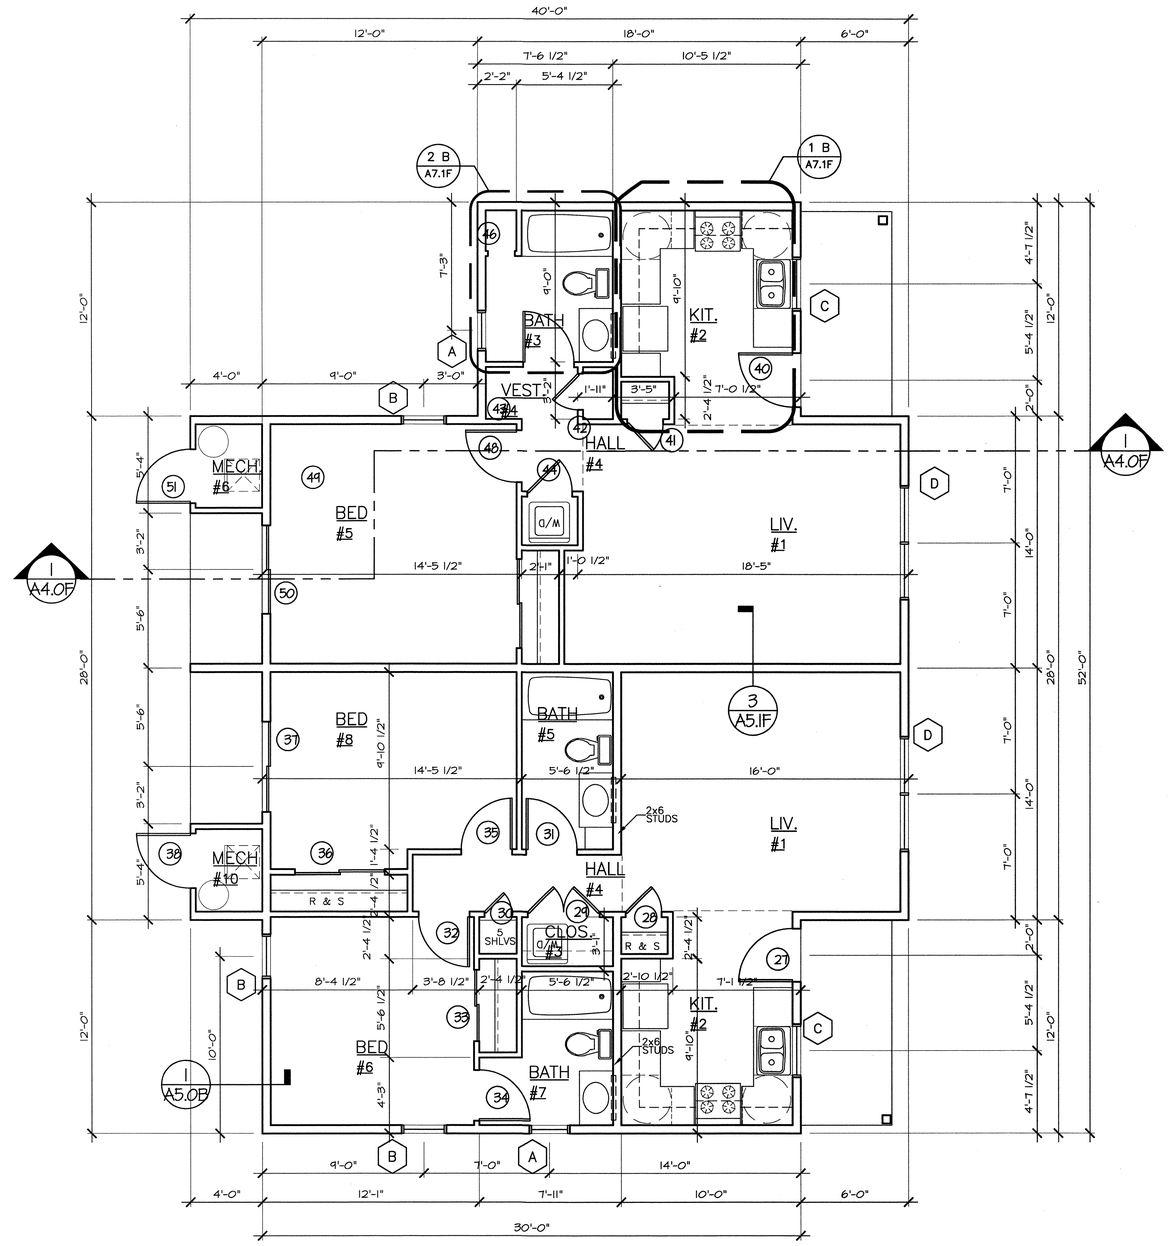

1 FLOOR PLAN

SCALE: 1/4" = 1'-0"

PLOT DATE

FILE NAME

STATE OF NEW MEXICO
OLIVER MICHAEL DUTY
1825
REGISTERED ARCHITECT

VILLA ALEGRE

TRACT 2 - RESIDENTIAL UNIT TYPE "F"

SANTA FE CIVIC HOUSING AUTHORITY
WEST ALAMEDA STREET, SANTA FE, NEW MEXICO

REVISIONS:

NO.	DATE	BY

DATE: 7/28/09

DRAWN BY: LH

CHECKED BY: OMD

DUTY & GERMANAS
ARCHITECTS

404 KIVA COURT, STE. G
SANTA FE, NM 87505
PH: (505) 984-8882
FAX: (505) 984-9088

SHEET

A2.0F

3 SIX PLEX ELEVATION

SCALE: 1/8" = 1'-0"

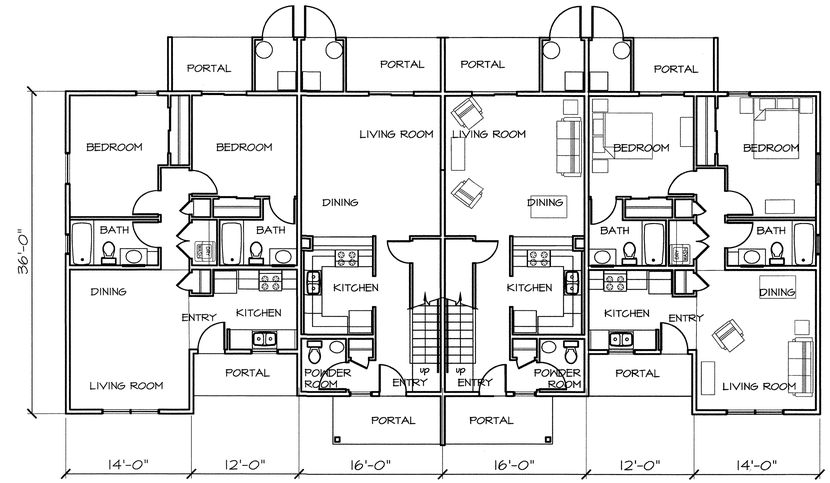

1 FOUR PLEX FLOOR PLAN

SCALE: 1/8" = 1'-0"

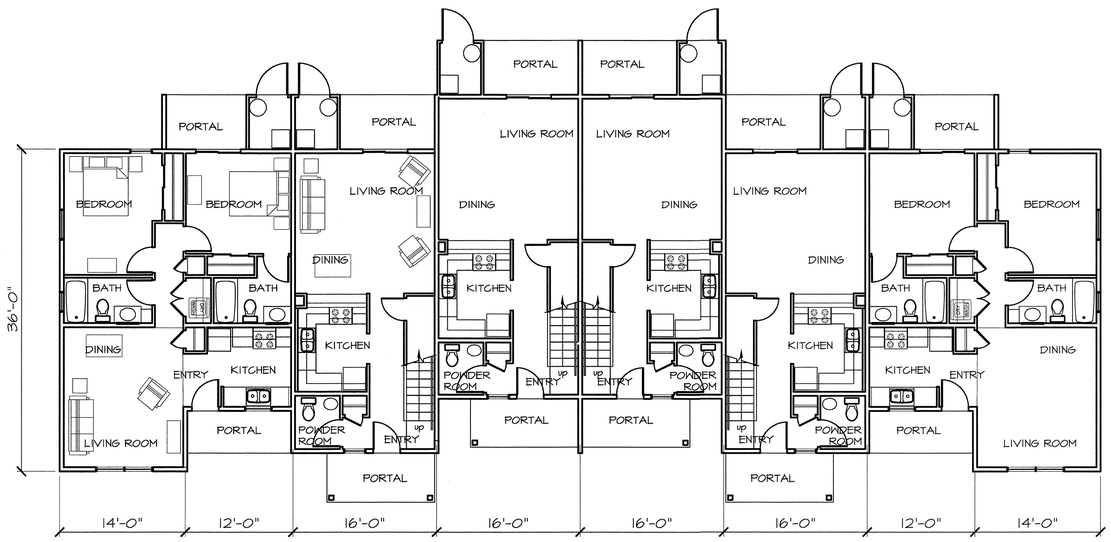

4 SIX PLEX FLOOR PLAN

SCALE: 1/8" = 1'-0"

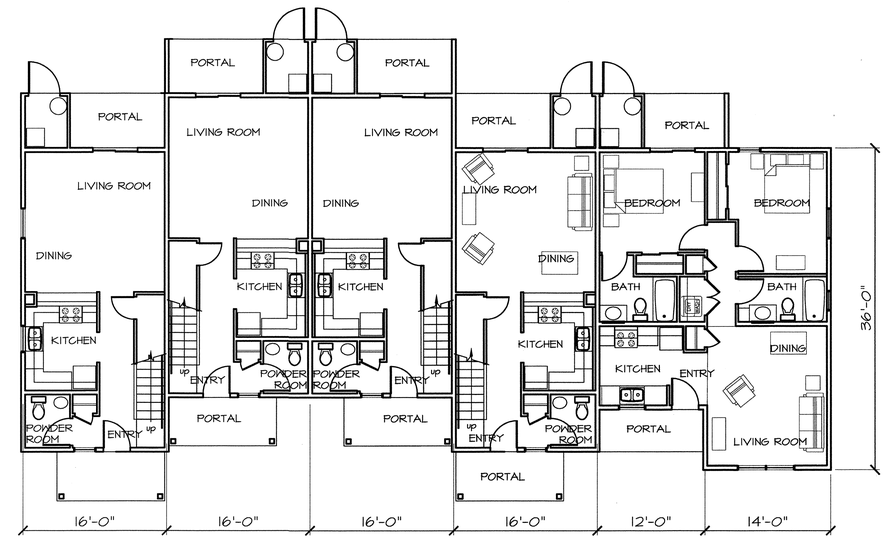

2 FIVE PLEX FLOOR PLAN

SCALE: 1/8" = 1'-0"

0 8 16 24

PLOT DATE

FILE NAME

STATE OF NEW MEXICO
OLIVER MICHAEL DUTY
1825
REGISTERED ARCHITECT

WORKFORCE HOUSING
SANTA FE CIVIC HOUSING

100 BLOCK OF CAMINO DEL CAMPO
SANTA FE, NEW MEXICO

REVISIONS:

NO.	DATE	BY

DATE: 09-16-10

DRAWN BY: LH

CHECKED BY:

DUTY & GERMANAS
ARCHITECTS

404 KIVA COURT, STE. G
SANTA FE, NM 87505
PH: (505) 989-8882
FAX: (505) 989-9088

SHEET

A1.0